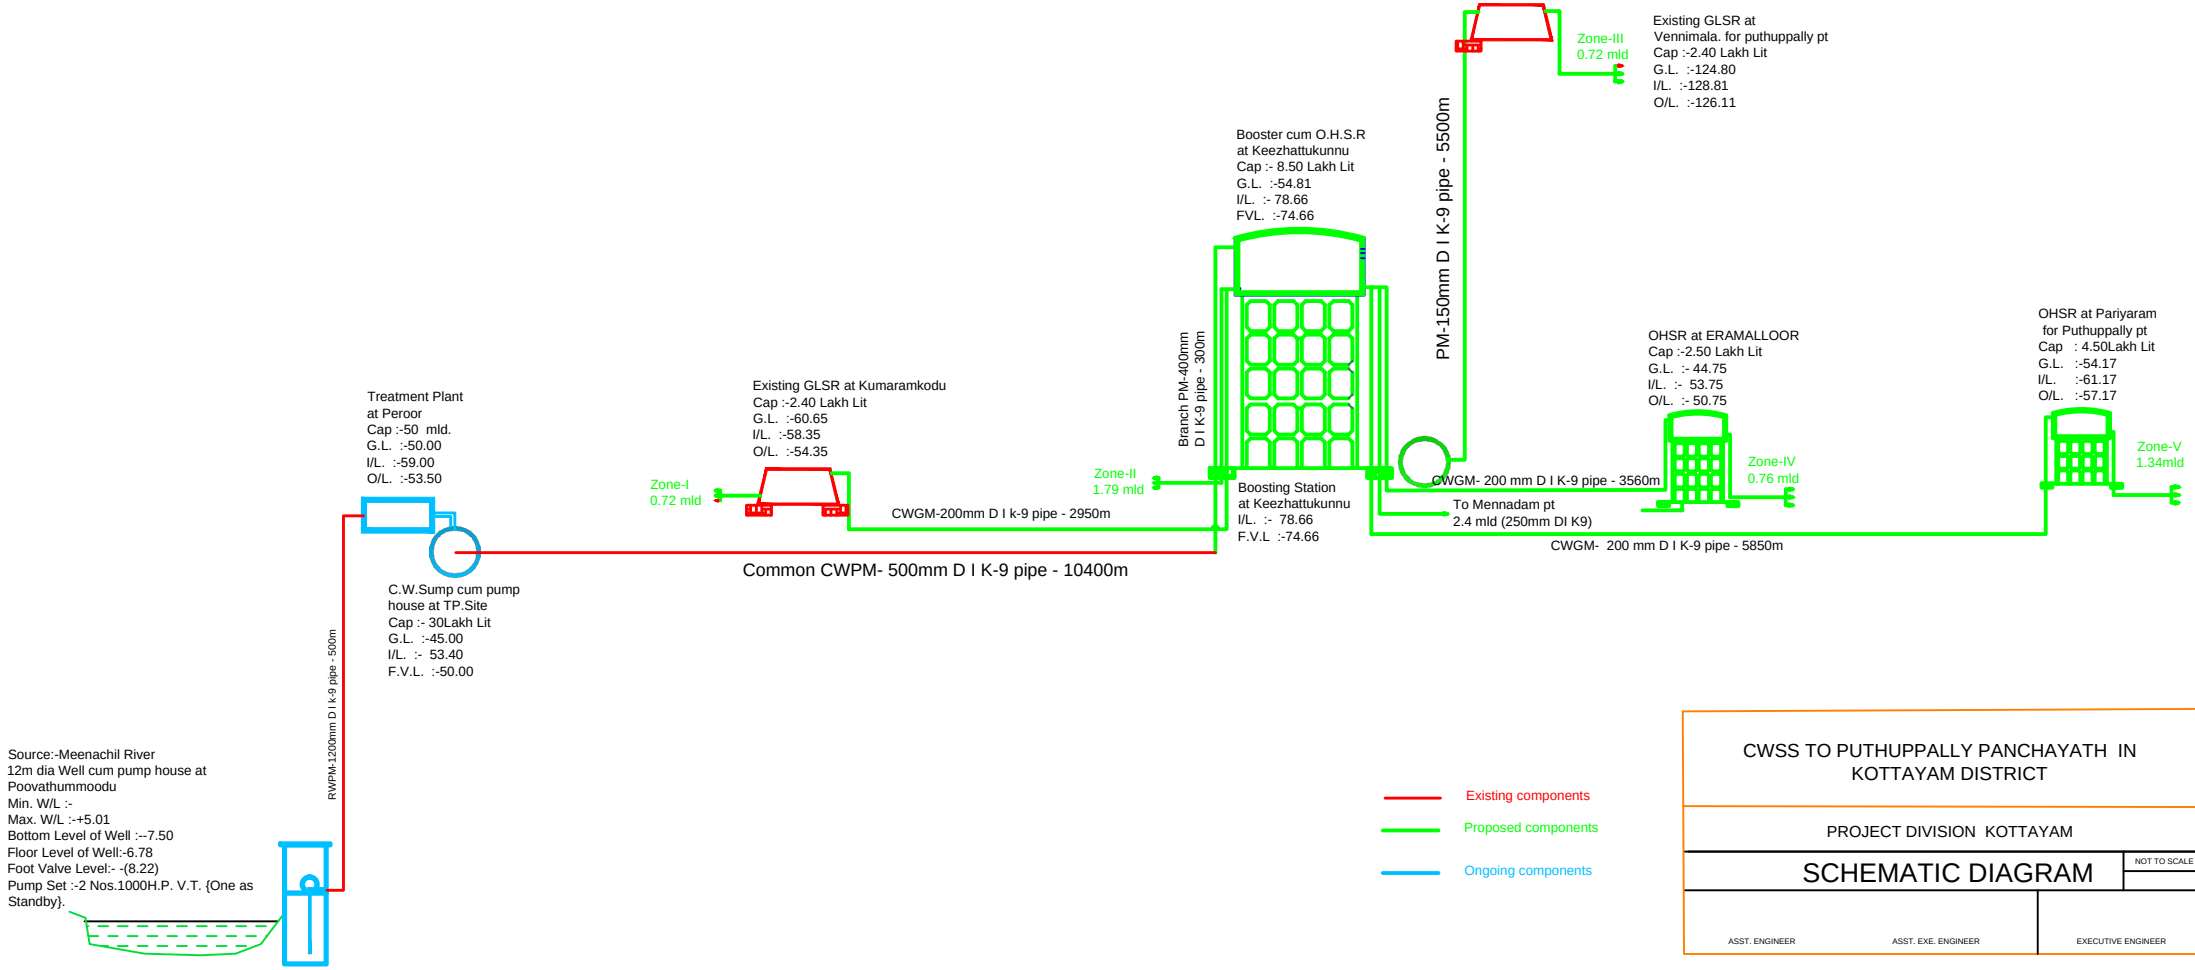

CWSS TO PUTHUPPALLY PANCHAYATH IN KOTTAYAM DISTRICT

PROJECT DIVISION KOTTAYAM

SCHEMATIC DIAGRAM

NOT TO SCALE

ASST. ENGINEER | ASST. EXE. ENGINEER | EXECUTIVE ENGINEER