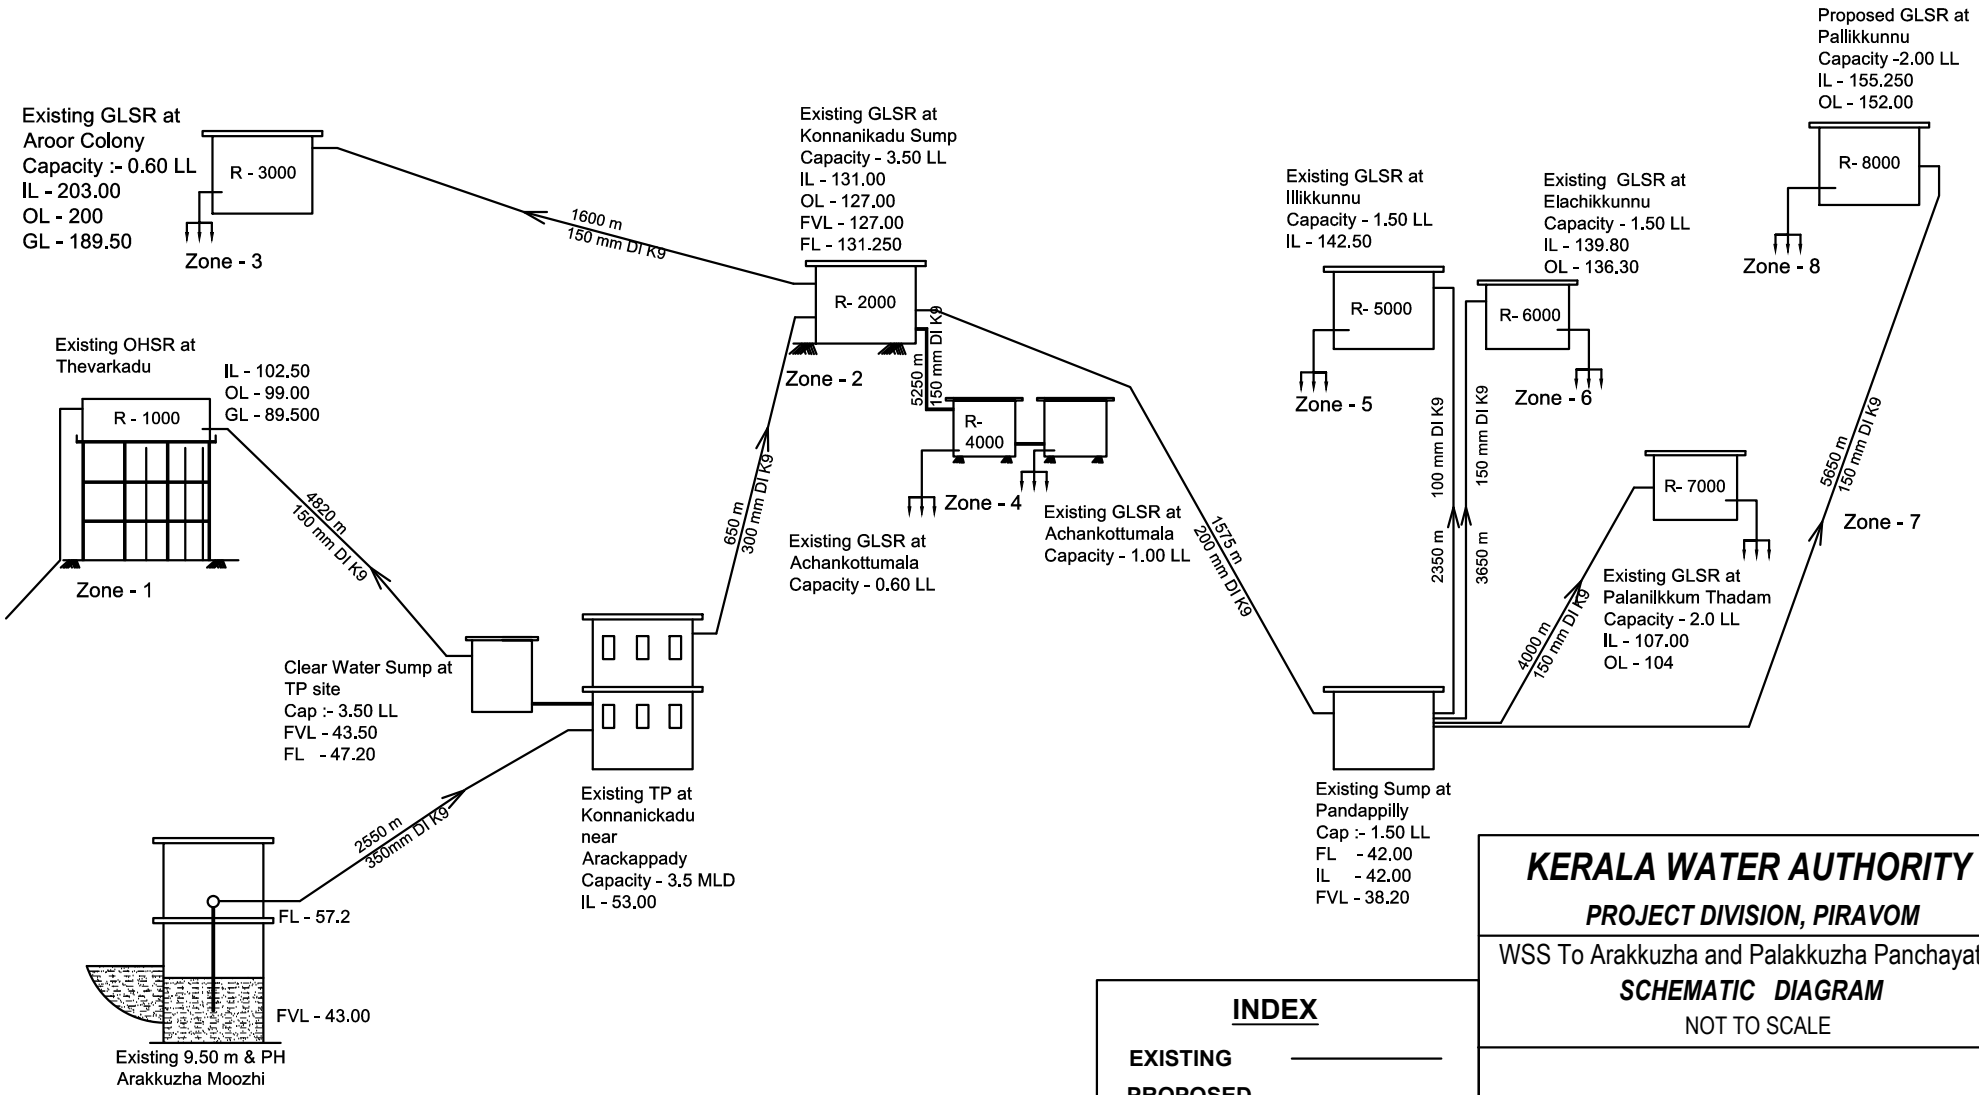

INDEX

EXISTING _____

PROPOSED _____

KERALA WATER AUTHORITY

PROJECT DIVISION, PIRAVOM

WSS To Arakkuzha and Palakkuzha Panchayaths

SCHEMATIC DIAGRAM

NOT TO SCALE

EXECUTIVE ENGINEER **SUPERINTENDING ENGINEER**