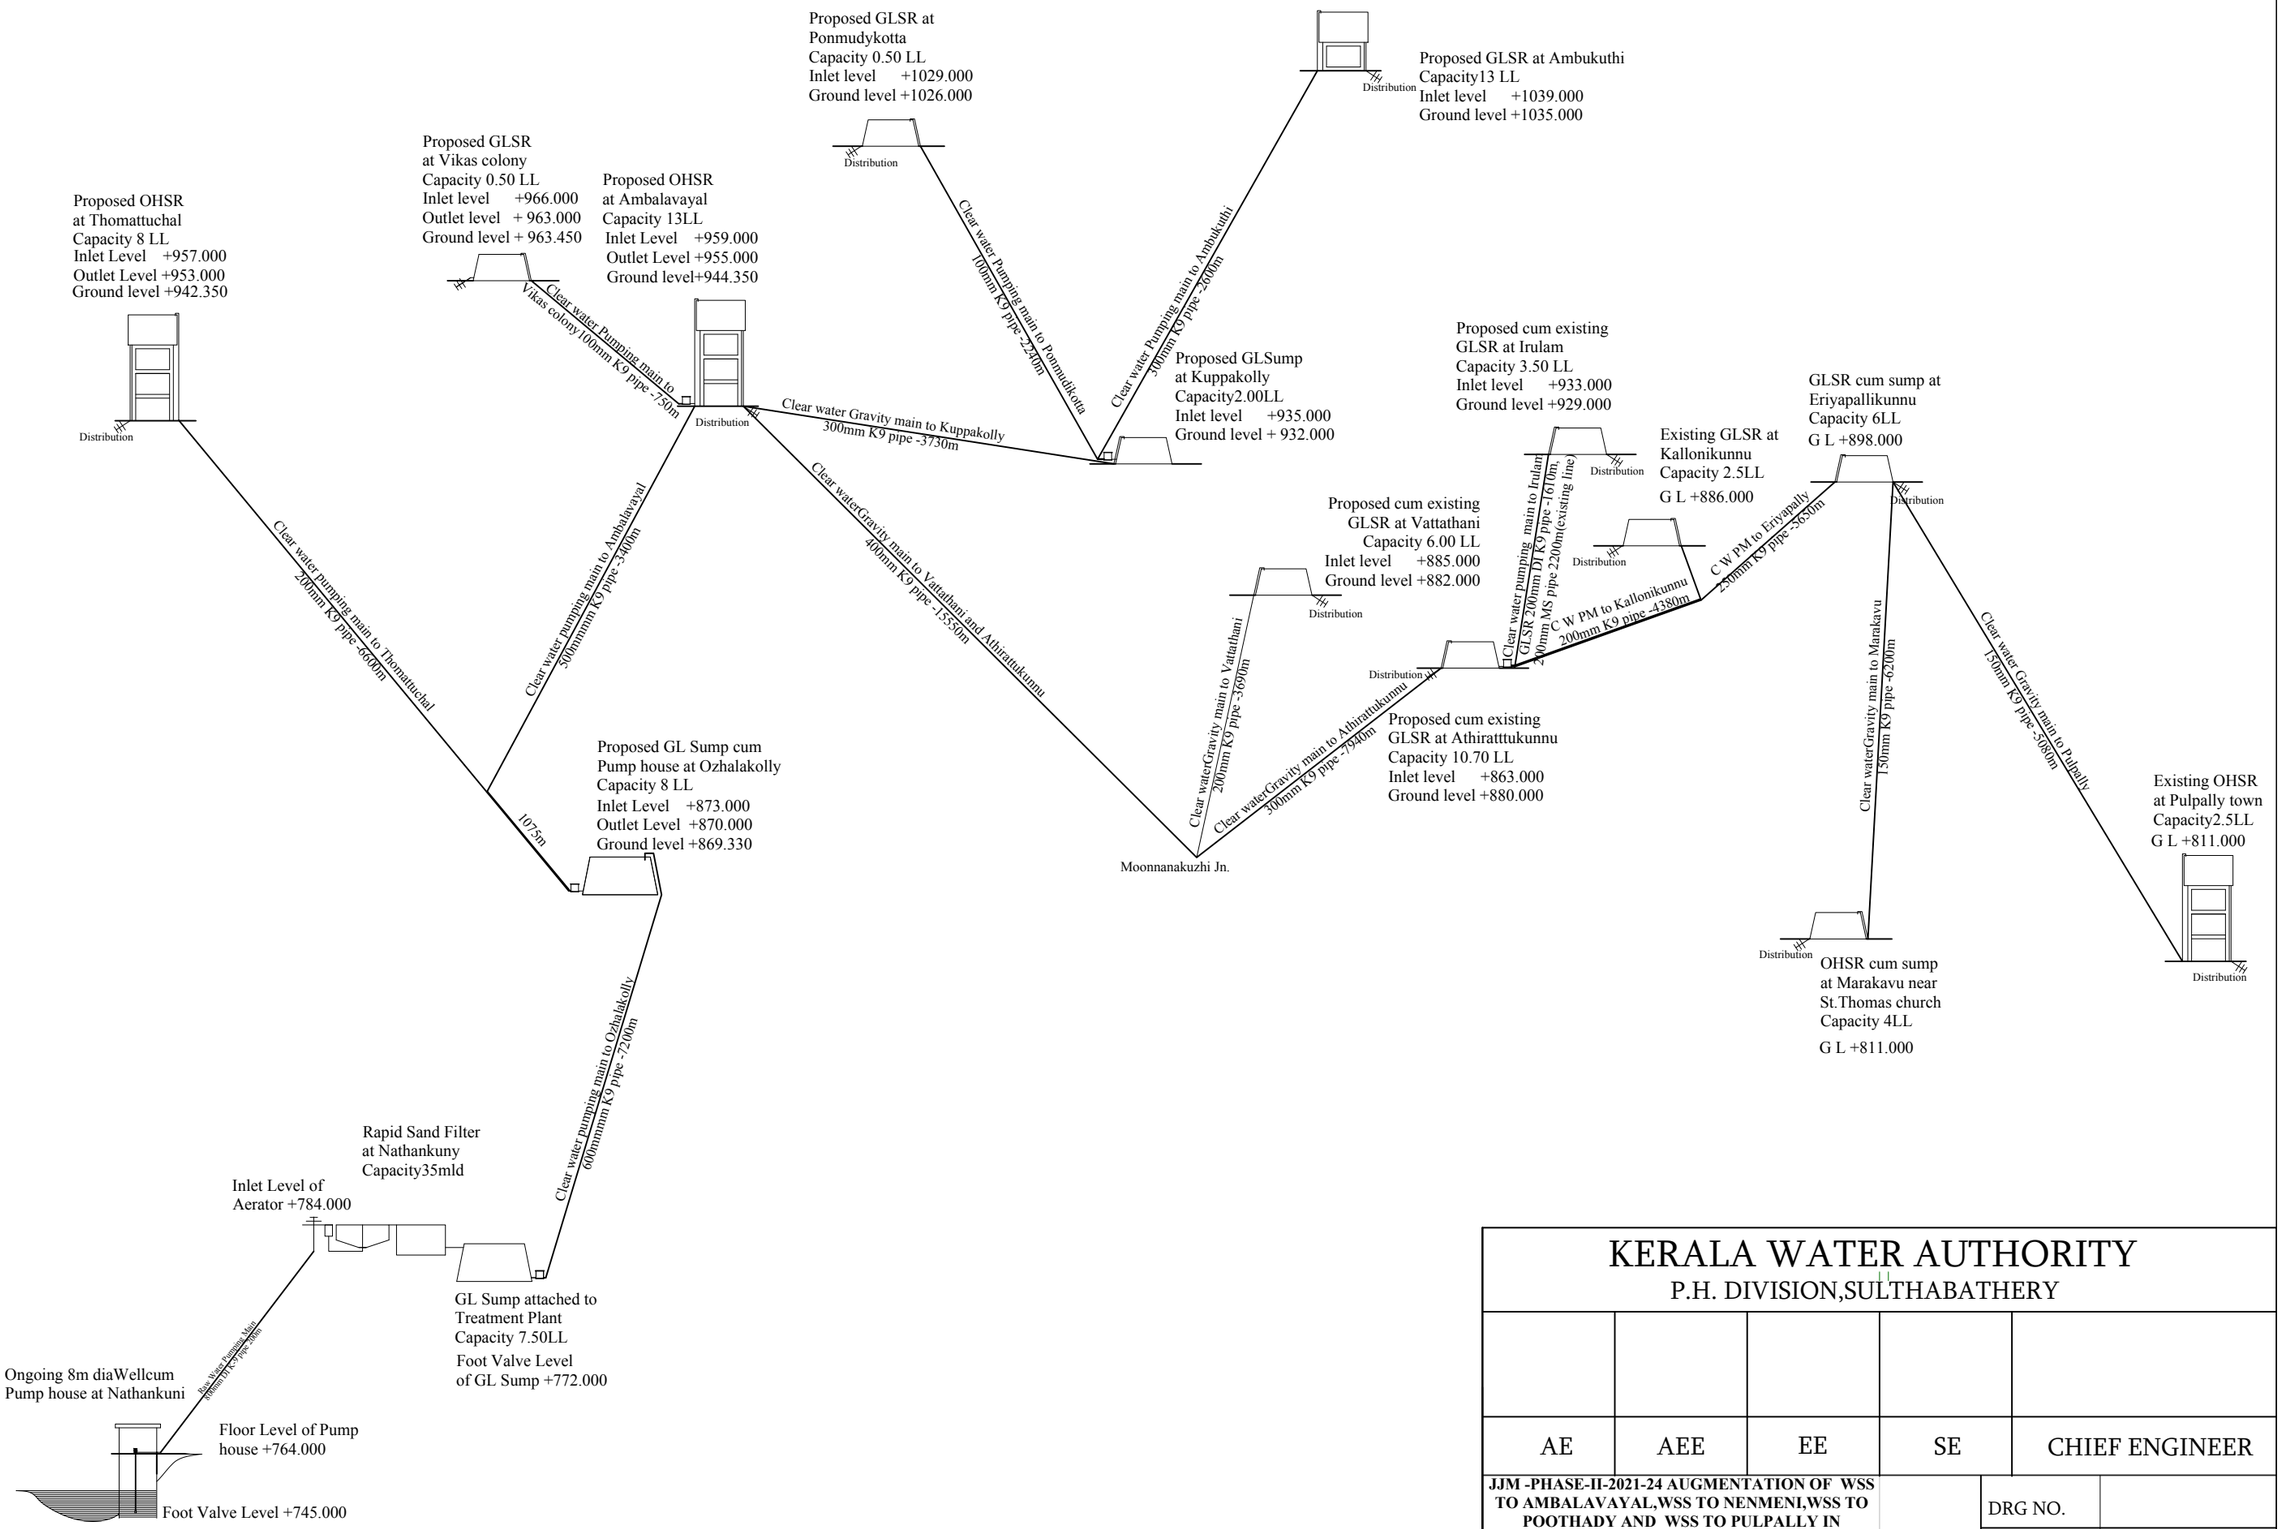

KERALA WATER AUTHORITY

P.H. DIVISION,SULTHABATHERY

AE	AEE	EE	SE	CHIEF ENGINEER

JJM -PHASE-II-2021-24 AUGMENTATION OF WSS TO AMBALAVAYAL,WSS TO NENMENI,WSS TO POOTHADY AND WSS TO PULPALLY IN WAYANAD DISTRICT AND PROVIDING FHTCs

SCHEMATIC DIAGRAM

DRG NO.	
SCALE	NTS