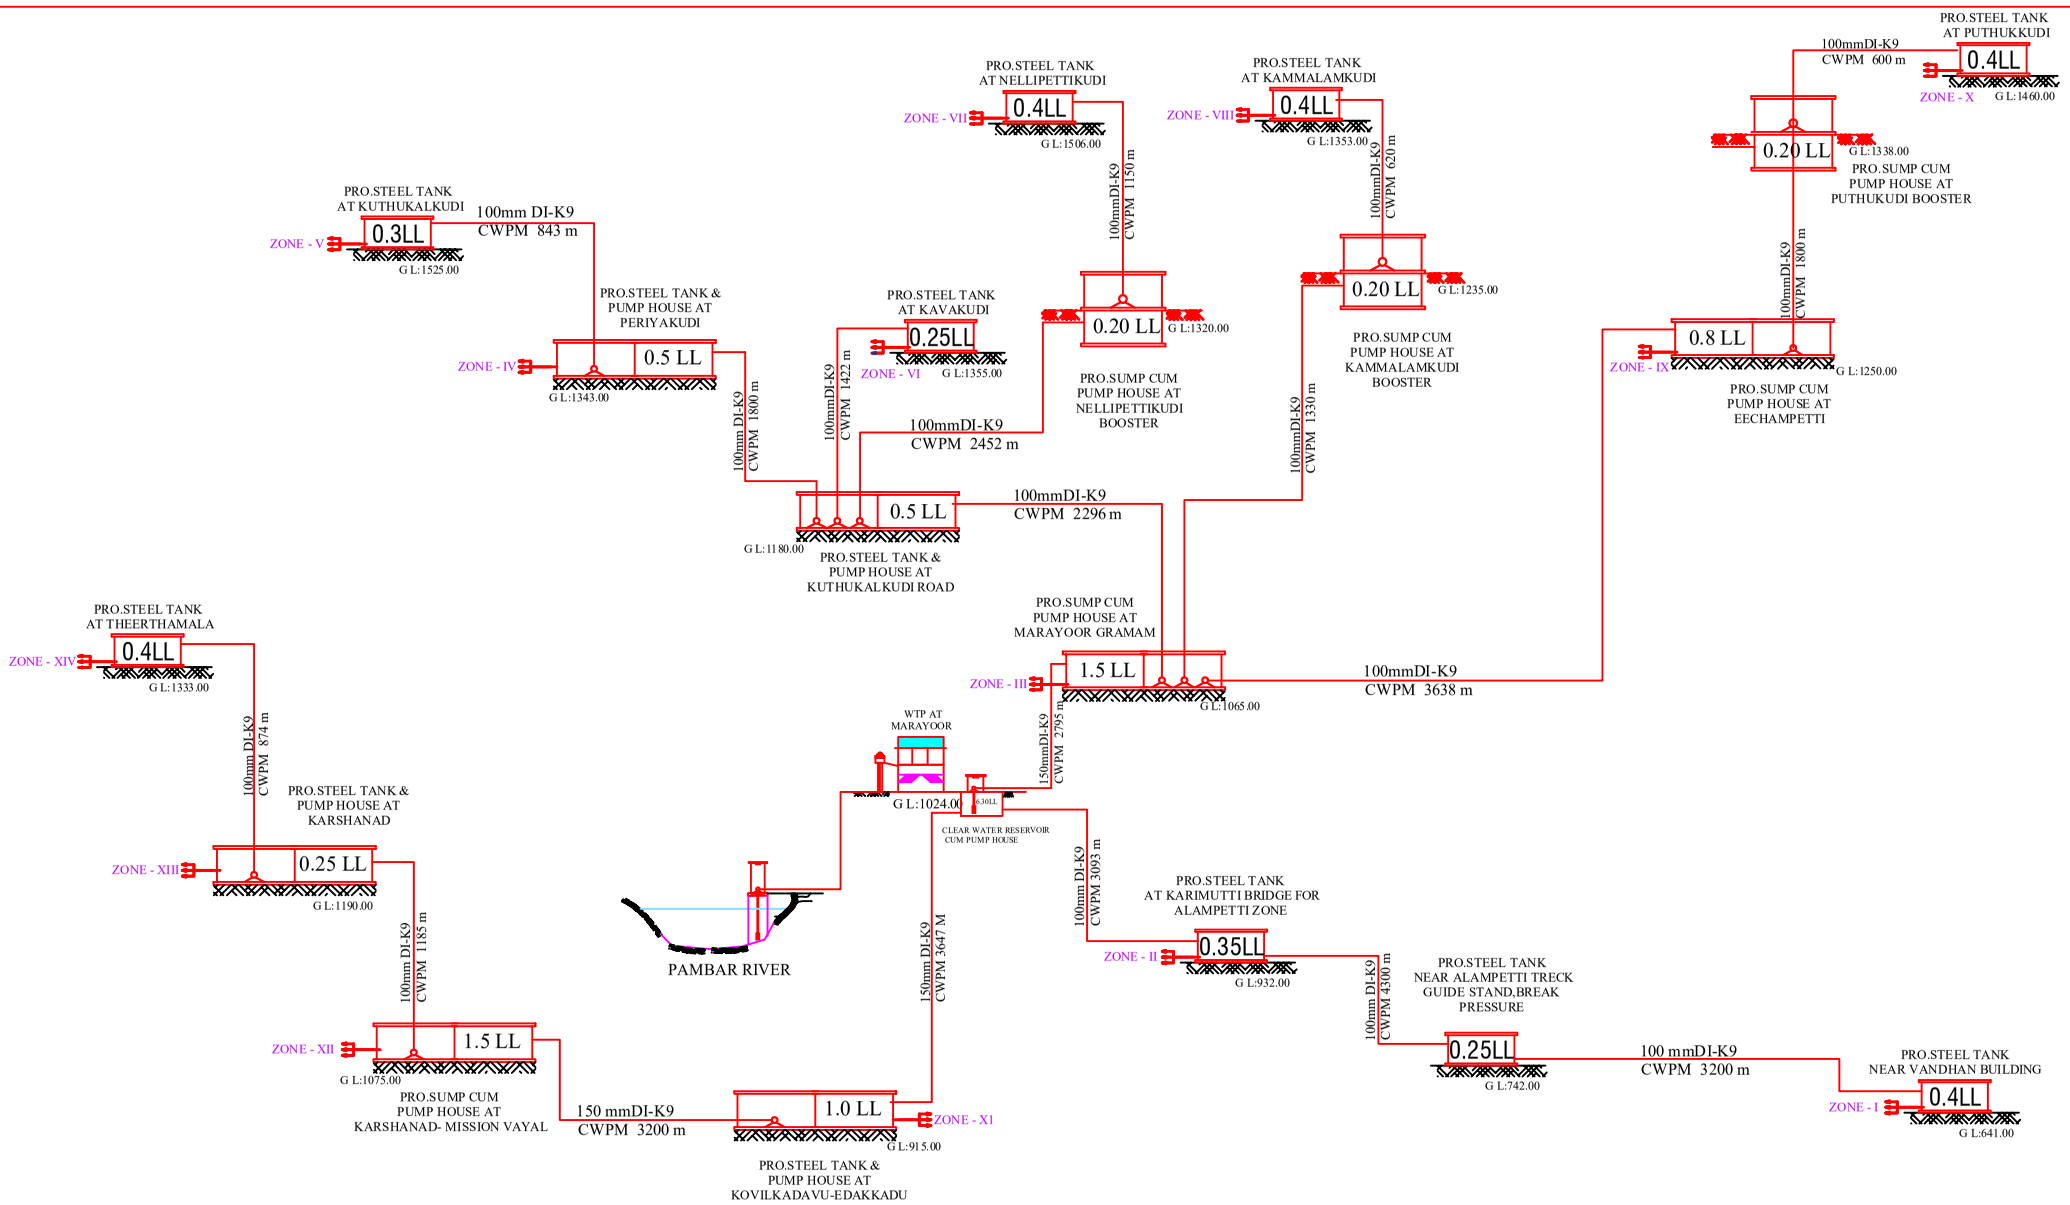

KERALA WATER AUTHORITY

PROJECT DIVISION KATTAPPANA

JJM- WSS TO MARAYOOR & KANTHALLOOR PANCHAYATH IN IDUKKI DISTRICT

SCHEMATIC DIAGRAM